



PLAN - 76th FL. - SS-75W

1. FOR LEGEND SEE LIGHTING FIXTURE
2. FOR TYPICAL SUB
3. INTERCEPT AND R INSTALLATION. PRO WIRE IN REROUTED JUNCTION BOXES.
4. FOR CONDUIT AND

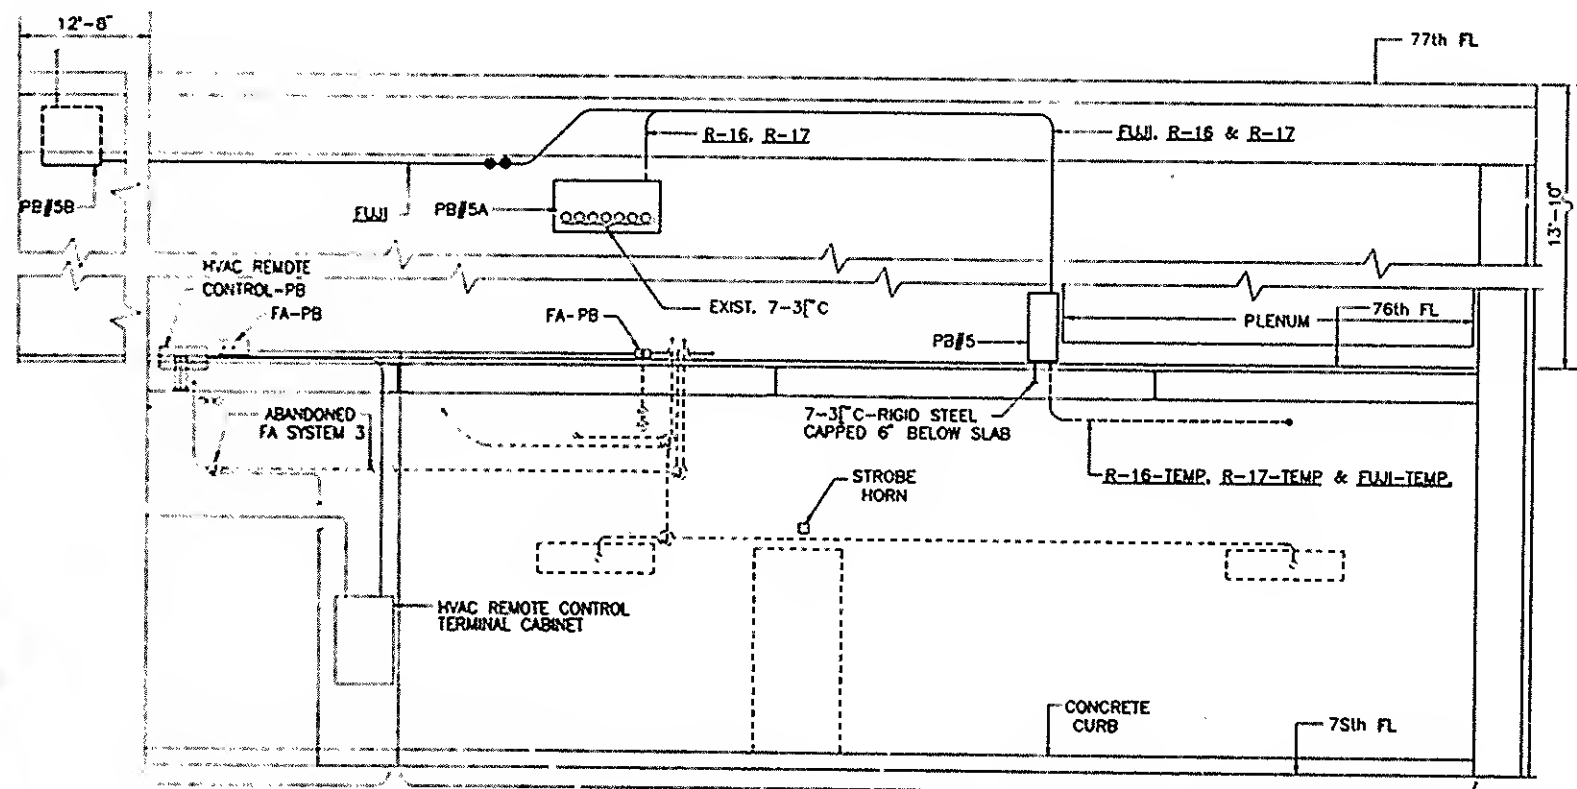

SECTION B-B
(DWG. #E-63 AND #E-65)
SCALE IN FEET

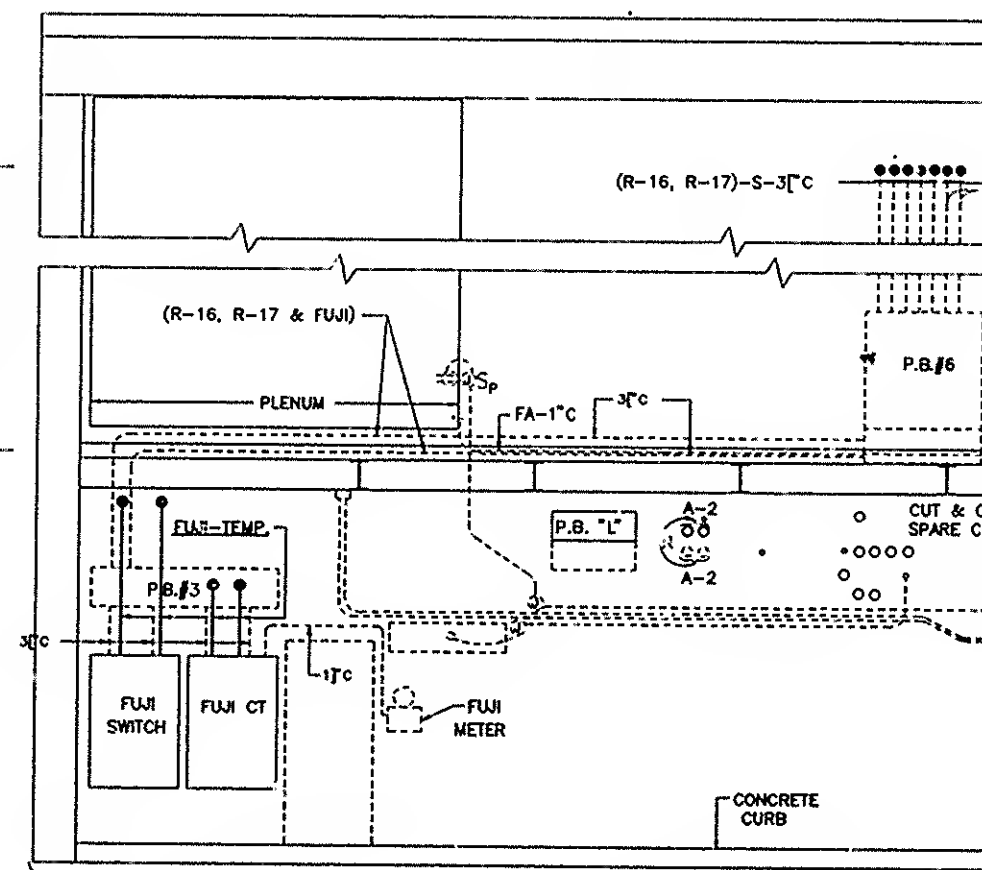

SECTION A-A
(DWG. #E-63 AND #E-65)
SCALE IN FEET